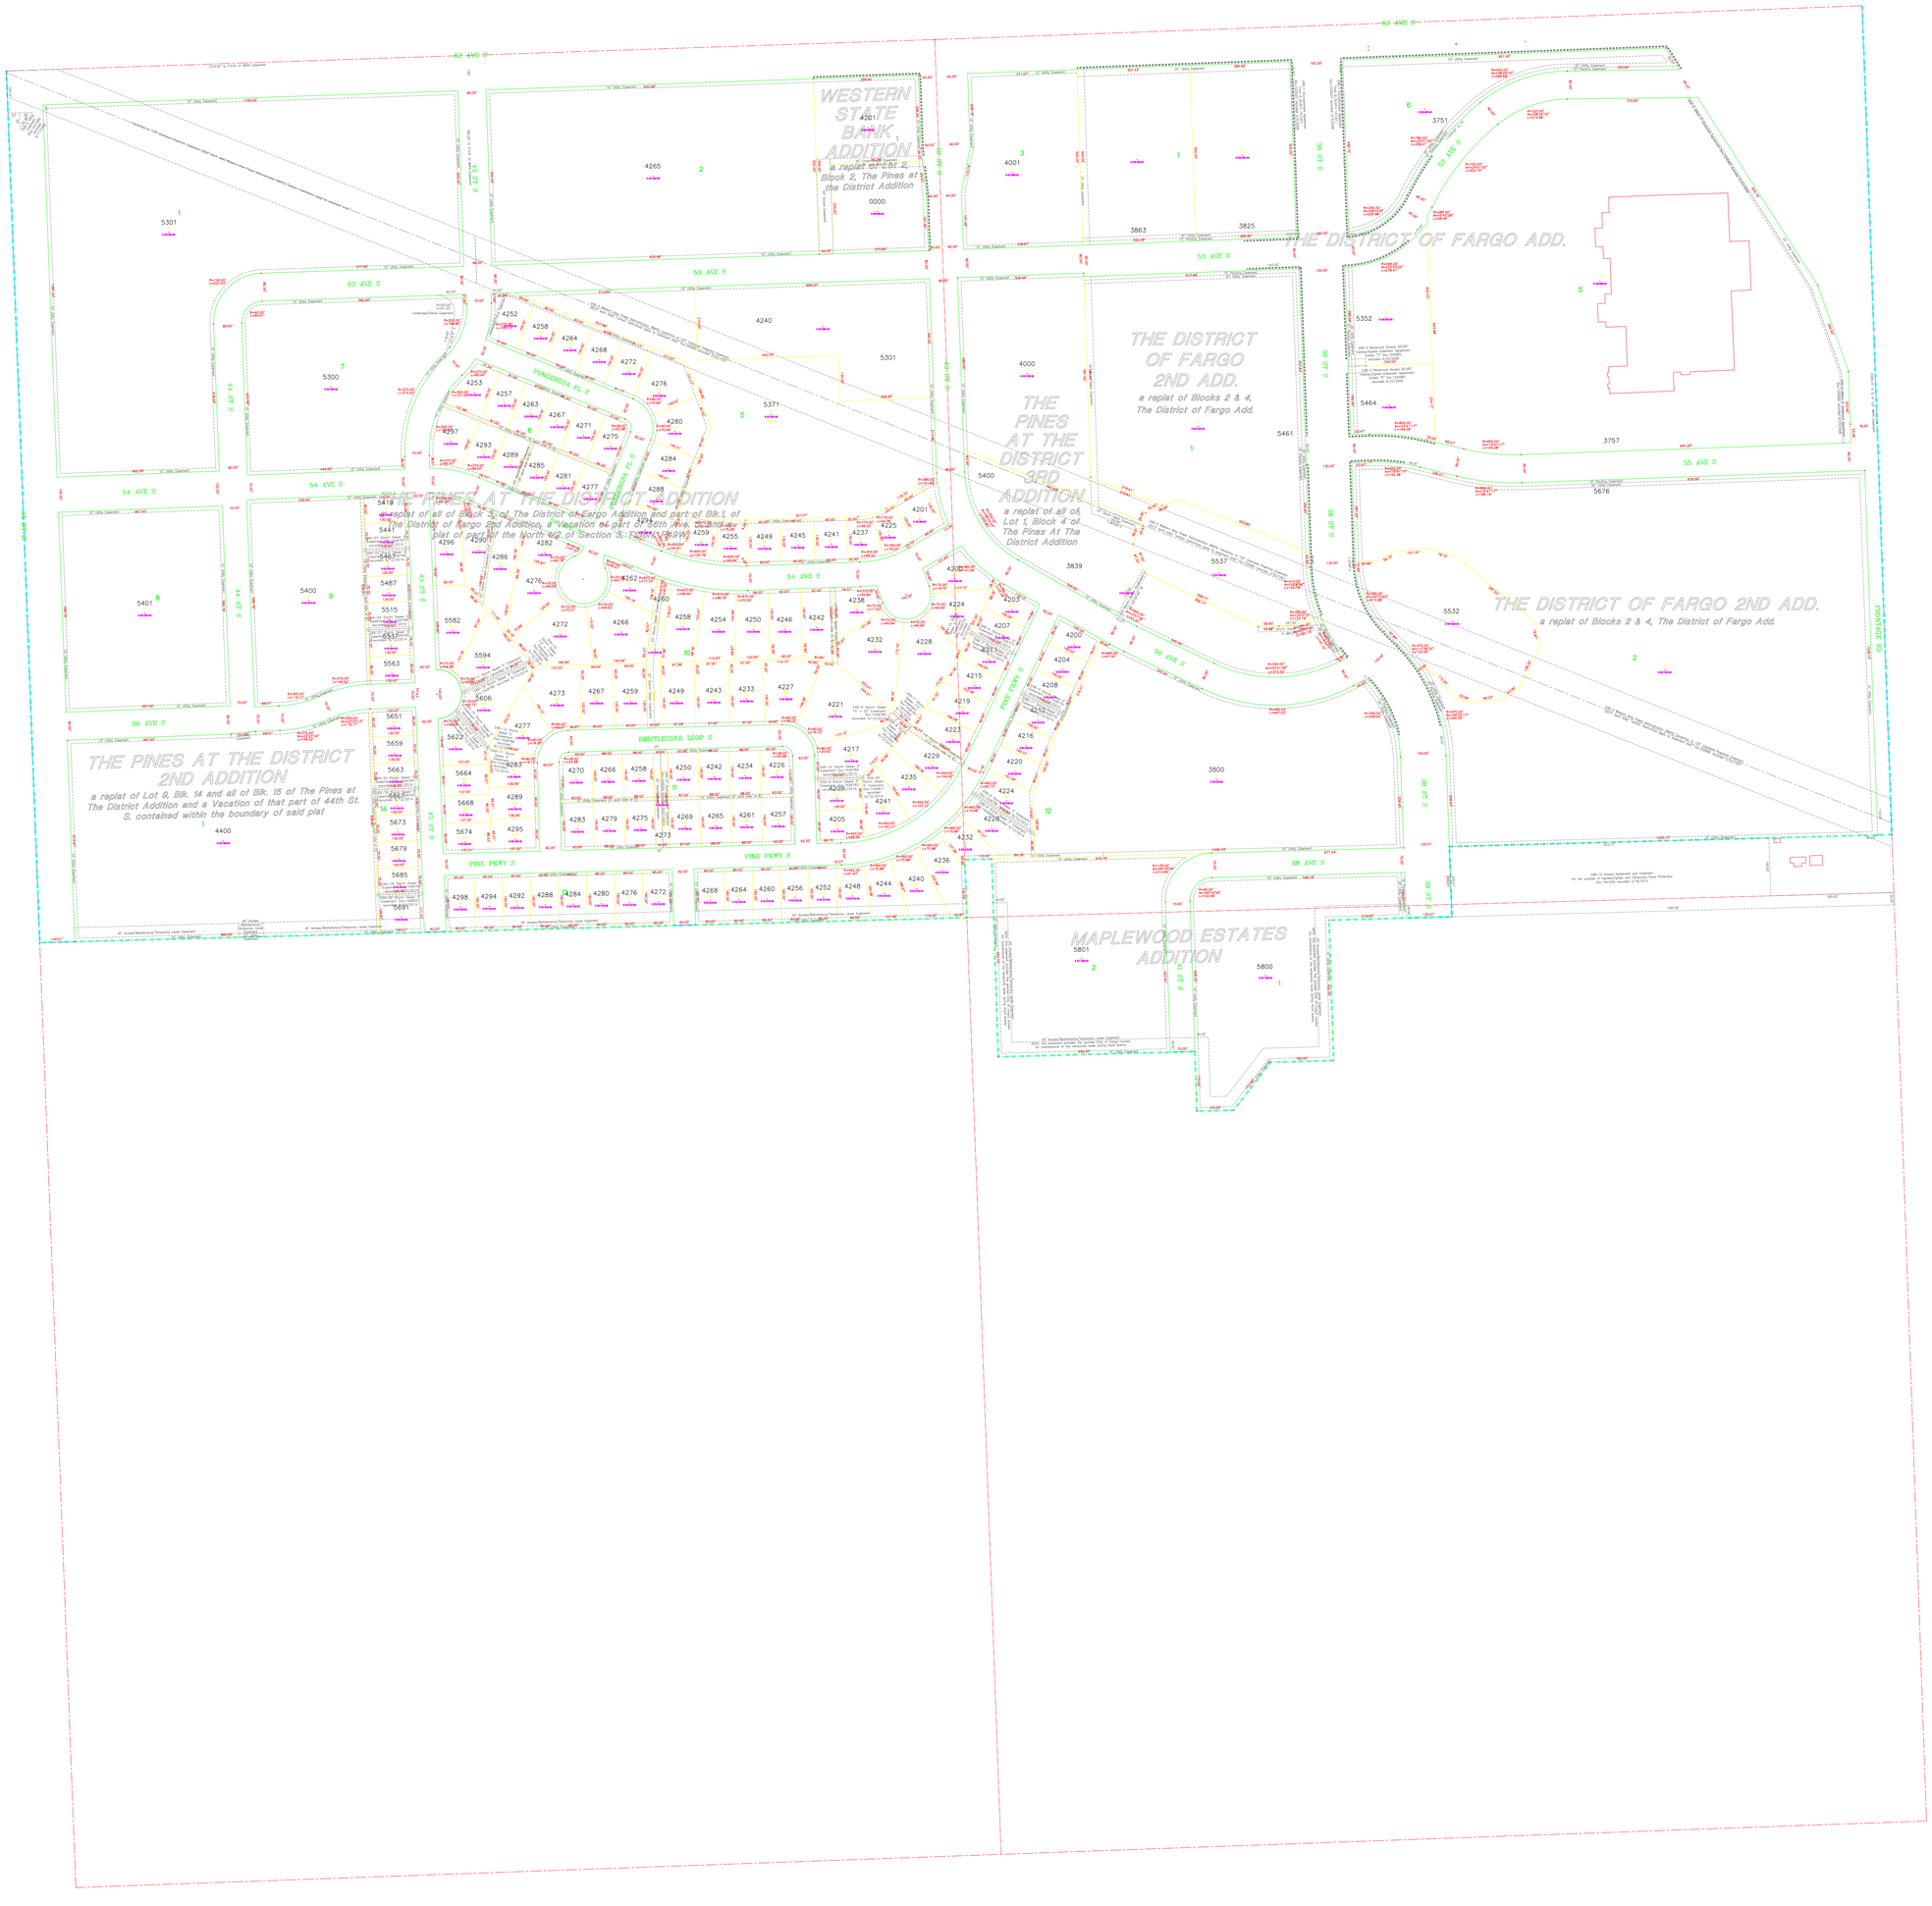
WESTERN STATE BANK ADDITION
a replat of Lot 2, Block 2, The Pines at the District Addition
THE PINES AT THE DISTRICT 2ND ADDITION
a replat of Lot 6, Blk. 14 and all of Blk. 15 of The Pines at The District Addition and a Vacation of that part of 44th St. S. contained within the boundary of said plat
THE PINES AT THE DISTRICT ADDITION
a replat of all of Block 3, The District of Fargo Addition and part of Blk.1 of The District of Fargo 2nd Addition, a Vacation of part of 56th Ave. S and a plat of part of the North 1/2 of Section 3, T138N, R49W
THE PINES AT THE DISTRICT 3RD ADDITION
a replat of all of Lot 1, Block 4 of The Pines At The District Addition
THE DISTRICT OF FARGO 2ND ADD.
a replat of Blocks 2 & 4, The District of Fargo Add.
THE DISTRICT OF FARGO ADD.
THE DISTRICT OF FARGO 2ND ADD.
a replat of Blocks 2 & 4, The District of Fargo Add.
MAPLEWOOD ESTATES ADDITION
52 AVE S
53 AVE S
54 AVE S
55 AVE S
56 AVE S
43 ST S
44 ST S
36 ST S
38 ST S
39 ST S
PONDEROSA PL S
Ponderosa Pl. S
BRISTLECONE LOOP S
PINE PKWY S
PINE PKWY S
RED RIVER RD